
PRODUCED BY AN AUTODESK EDUCATIONAL PRODUCT

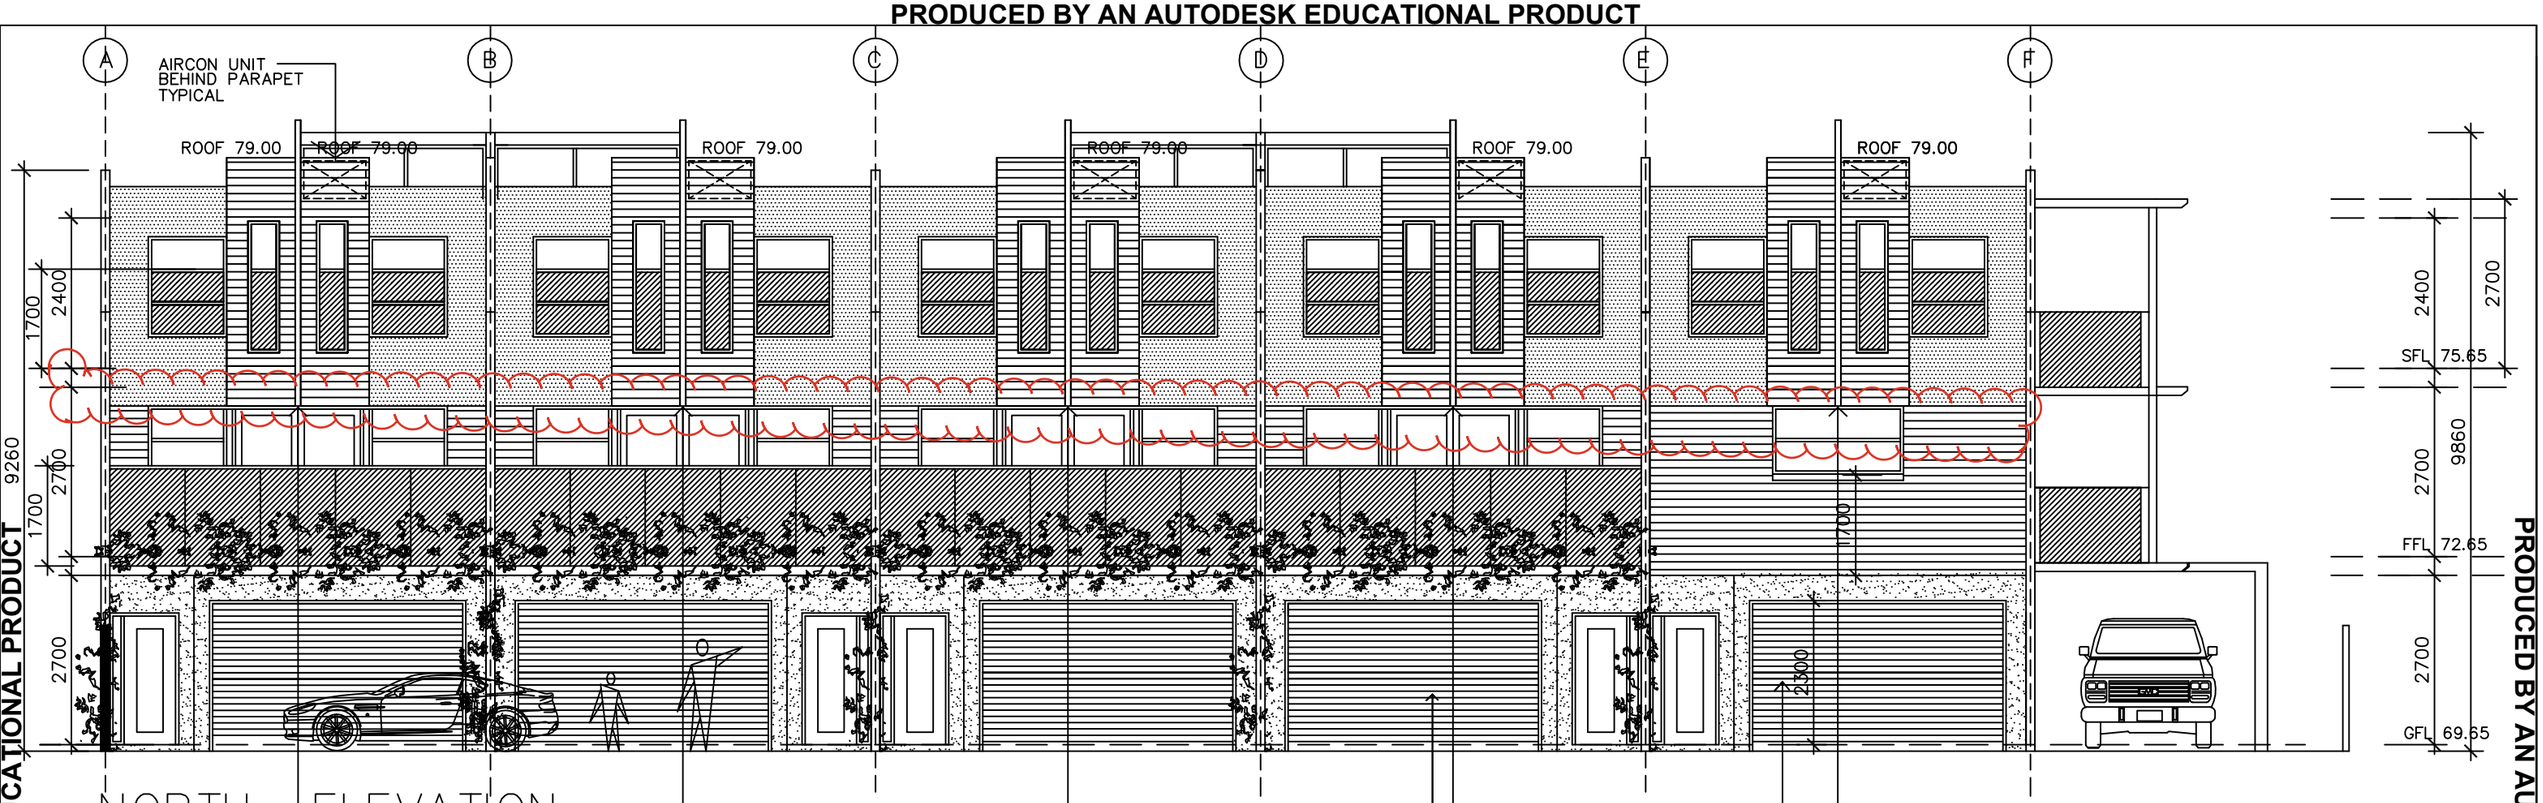


NORTH ELEVATION
scale 1:100

GARAGE DOOR TYPICAL.
TO EACH UNIT .

PASSIVE SOLAR SHADDING DEVICE.
remove.

Alu Batten by
modinex group
Dark Smoked Oak
remove.

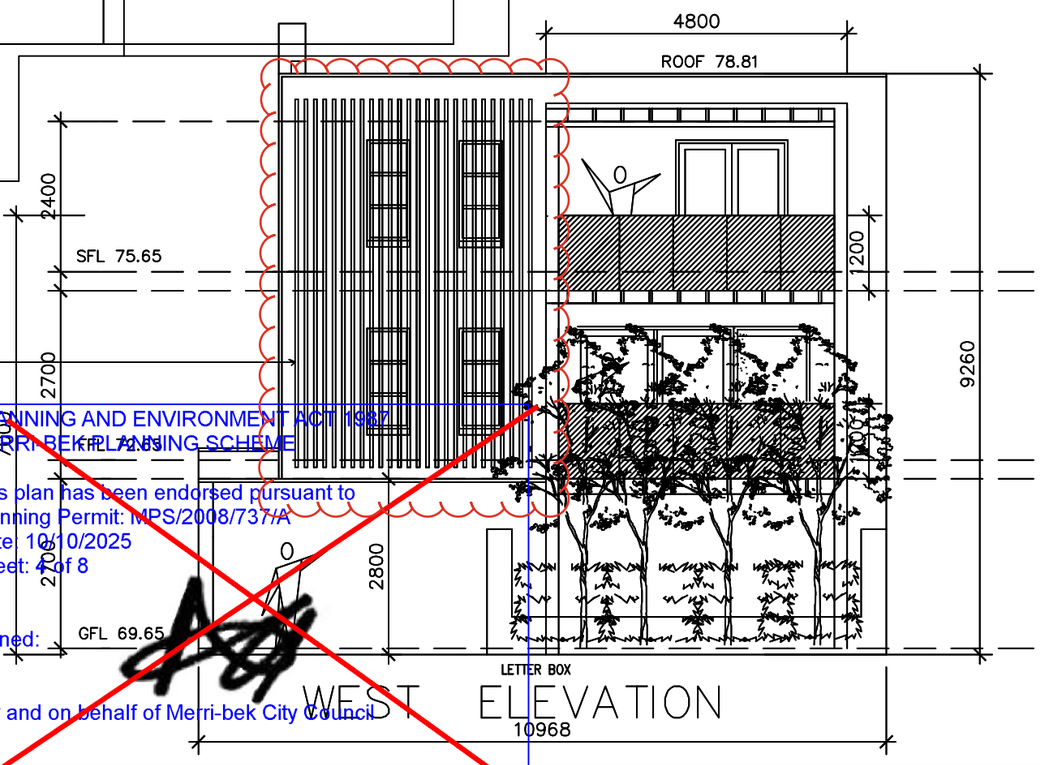

WEST ELEVATION

FINISHES SCHEDULE

SELECTED SHEET CLADDING

CONCRETE WALL RENDERED

SELECTED WTHRBRDS

CONCRETE WALL UNPAINTED

SELECTED OBSCURED GLASS

PLANNING AND ENVIRONMENT ACT 1987
MERRI-BEK PLANNING SCHEME

This plan has been endorsed pursuant to
Planning Permit: MPS/2008/737/A
Date: 10/10/2025
Sheet: 4 of 8

Signed:

For and on behalf of Merri-bek City Council

PARAS DELIYANNIS
143 CLARENDON STREET
THORNBURY 3071
039 443 7581
mob 0411 809 208
archenon@optusnet.com.au

ARCHeNON
elemental configurations
(c)overt (c)onstrukts

© THIS DRAWING & DESIGN MUST NOT BE COPIED IN PART OR WHOLE WITHOUT THE WRITTEN AUTHORISATION FROM ARCHeNON

NORTH & WEST ELEVATIONS REV1

DATE 21–8–2025	CHECKED P.S.D.	DRAWING NO. TP01
DRAWN . PARAS	SCALE 1:100	JOB NO. REV 2

CLIENT

PROJECT
5 TOWNHOUSE DEVELOPMENT
4 SHEPPARD ST
NTH COBURG

PRODUCED BY AN AUTODESK EDUCATIONAL PRODUCT